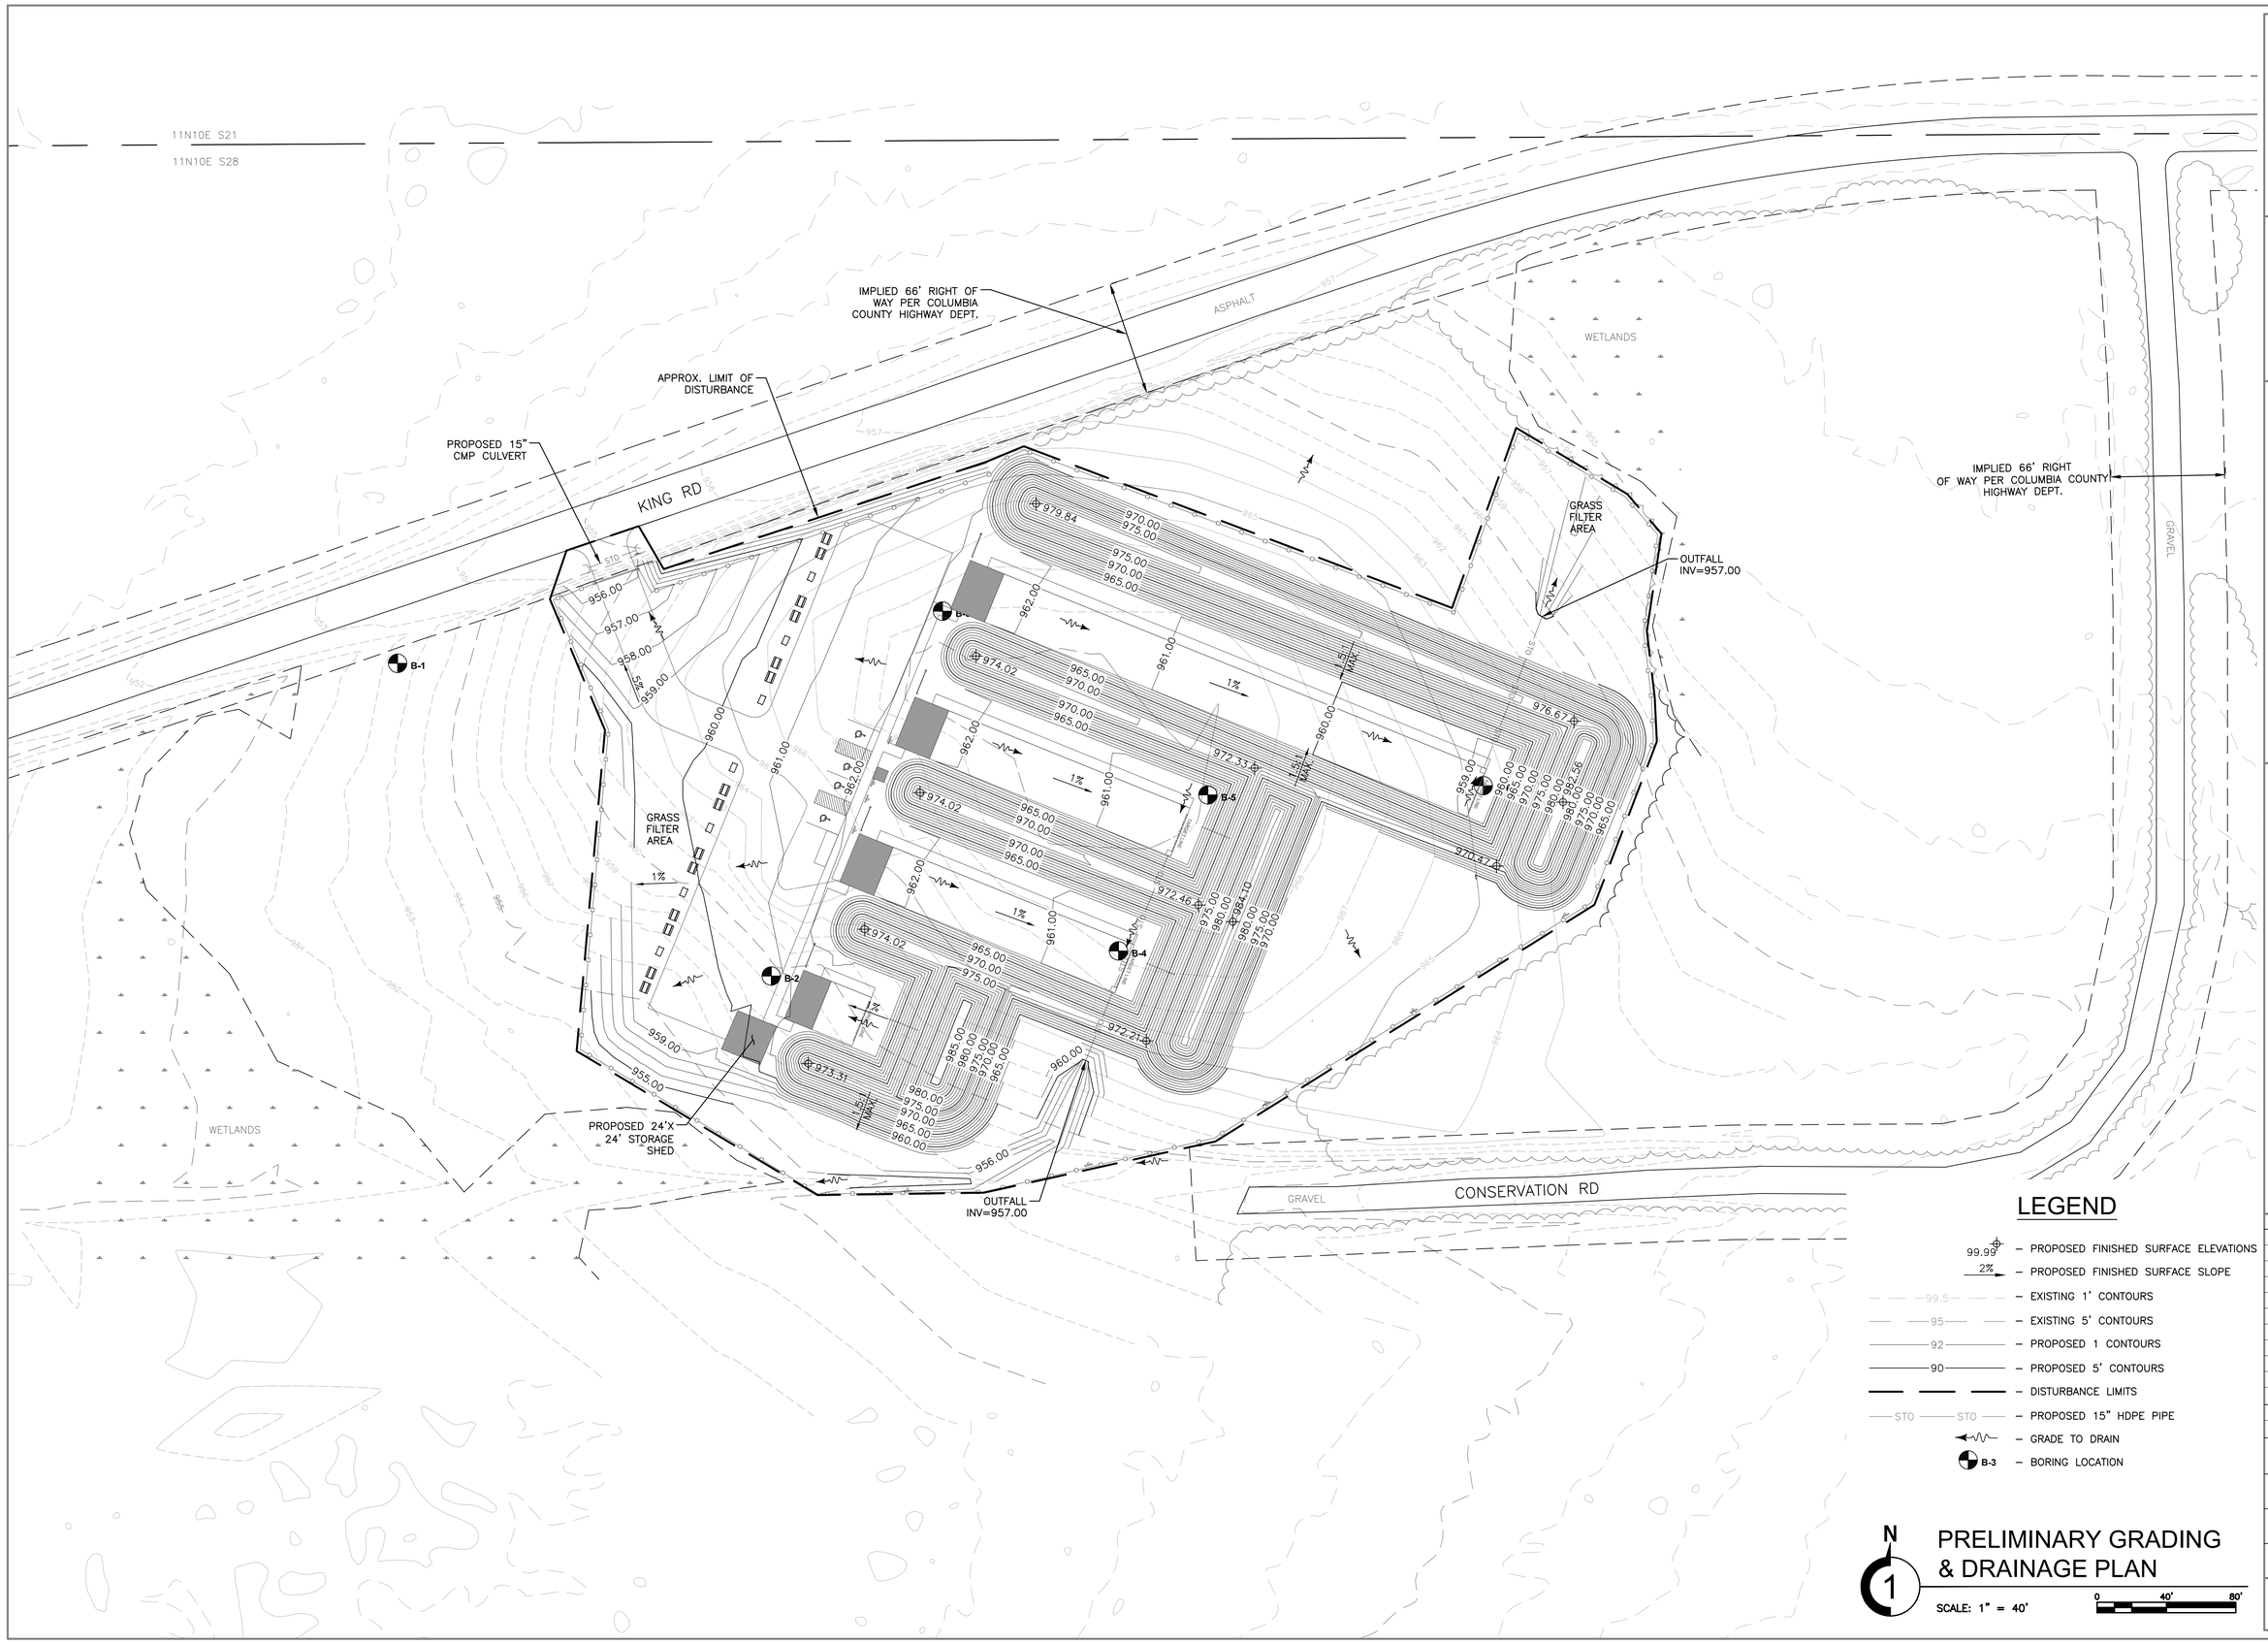

LEGEND

- 99.99 – PROPOSED FINISHED SURFACE ELEVATIONS
- 2% – PROPOSED FINISHED SURFACE SLOPE
- 99.5 – EXISTING 1' CONTOURS
- 95 – EXISTING 5' CONTOURS
- 92 – PROPOSED 1 CONTOURS
- 90 – PROPOSED 5' CONTOURS
- DISTURBANCE LIMITS
- STO – PROPOSED 15" HDPE PIPE
- GRADE TO DRAIN
- B-3 – BORING LOCATION

N

1

PRELIMINARY GRADING & DRAINAGE PLAN

SCALE: 1" = 40'

0 40' 80'

COLLINS ENGINEERS INC
2033 W Howard Ave
Milwaukee, WI 53211
414-282-6905

Consultant:

State of Wisconsin
Department of Administration
Division of Facilities Development

King Rd
Poynette, WI 53955

Columbia County Shooting Range
Department of Natural Resources

Poynette, WI

Sheet Title:
Preliminary Grading and Drainage Plan

Revisions:

No.	Date:	Description:

Graphic Scale	0' 10' 20' 40' 60'
DFD Number	15G1K
Set Type	PR
Date Issued	04/28/2016
Sheet Number	C103