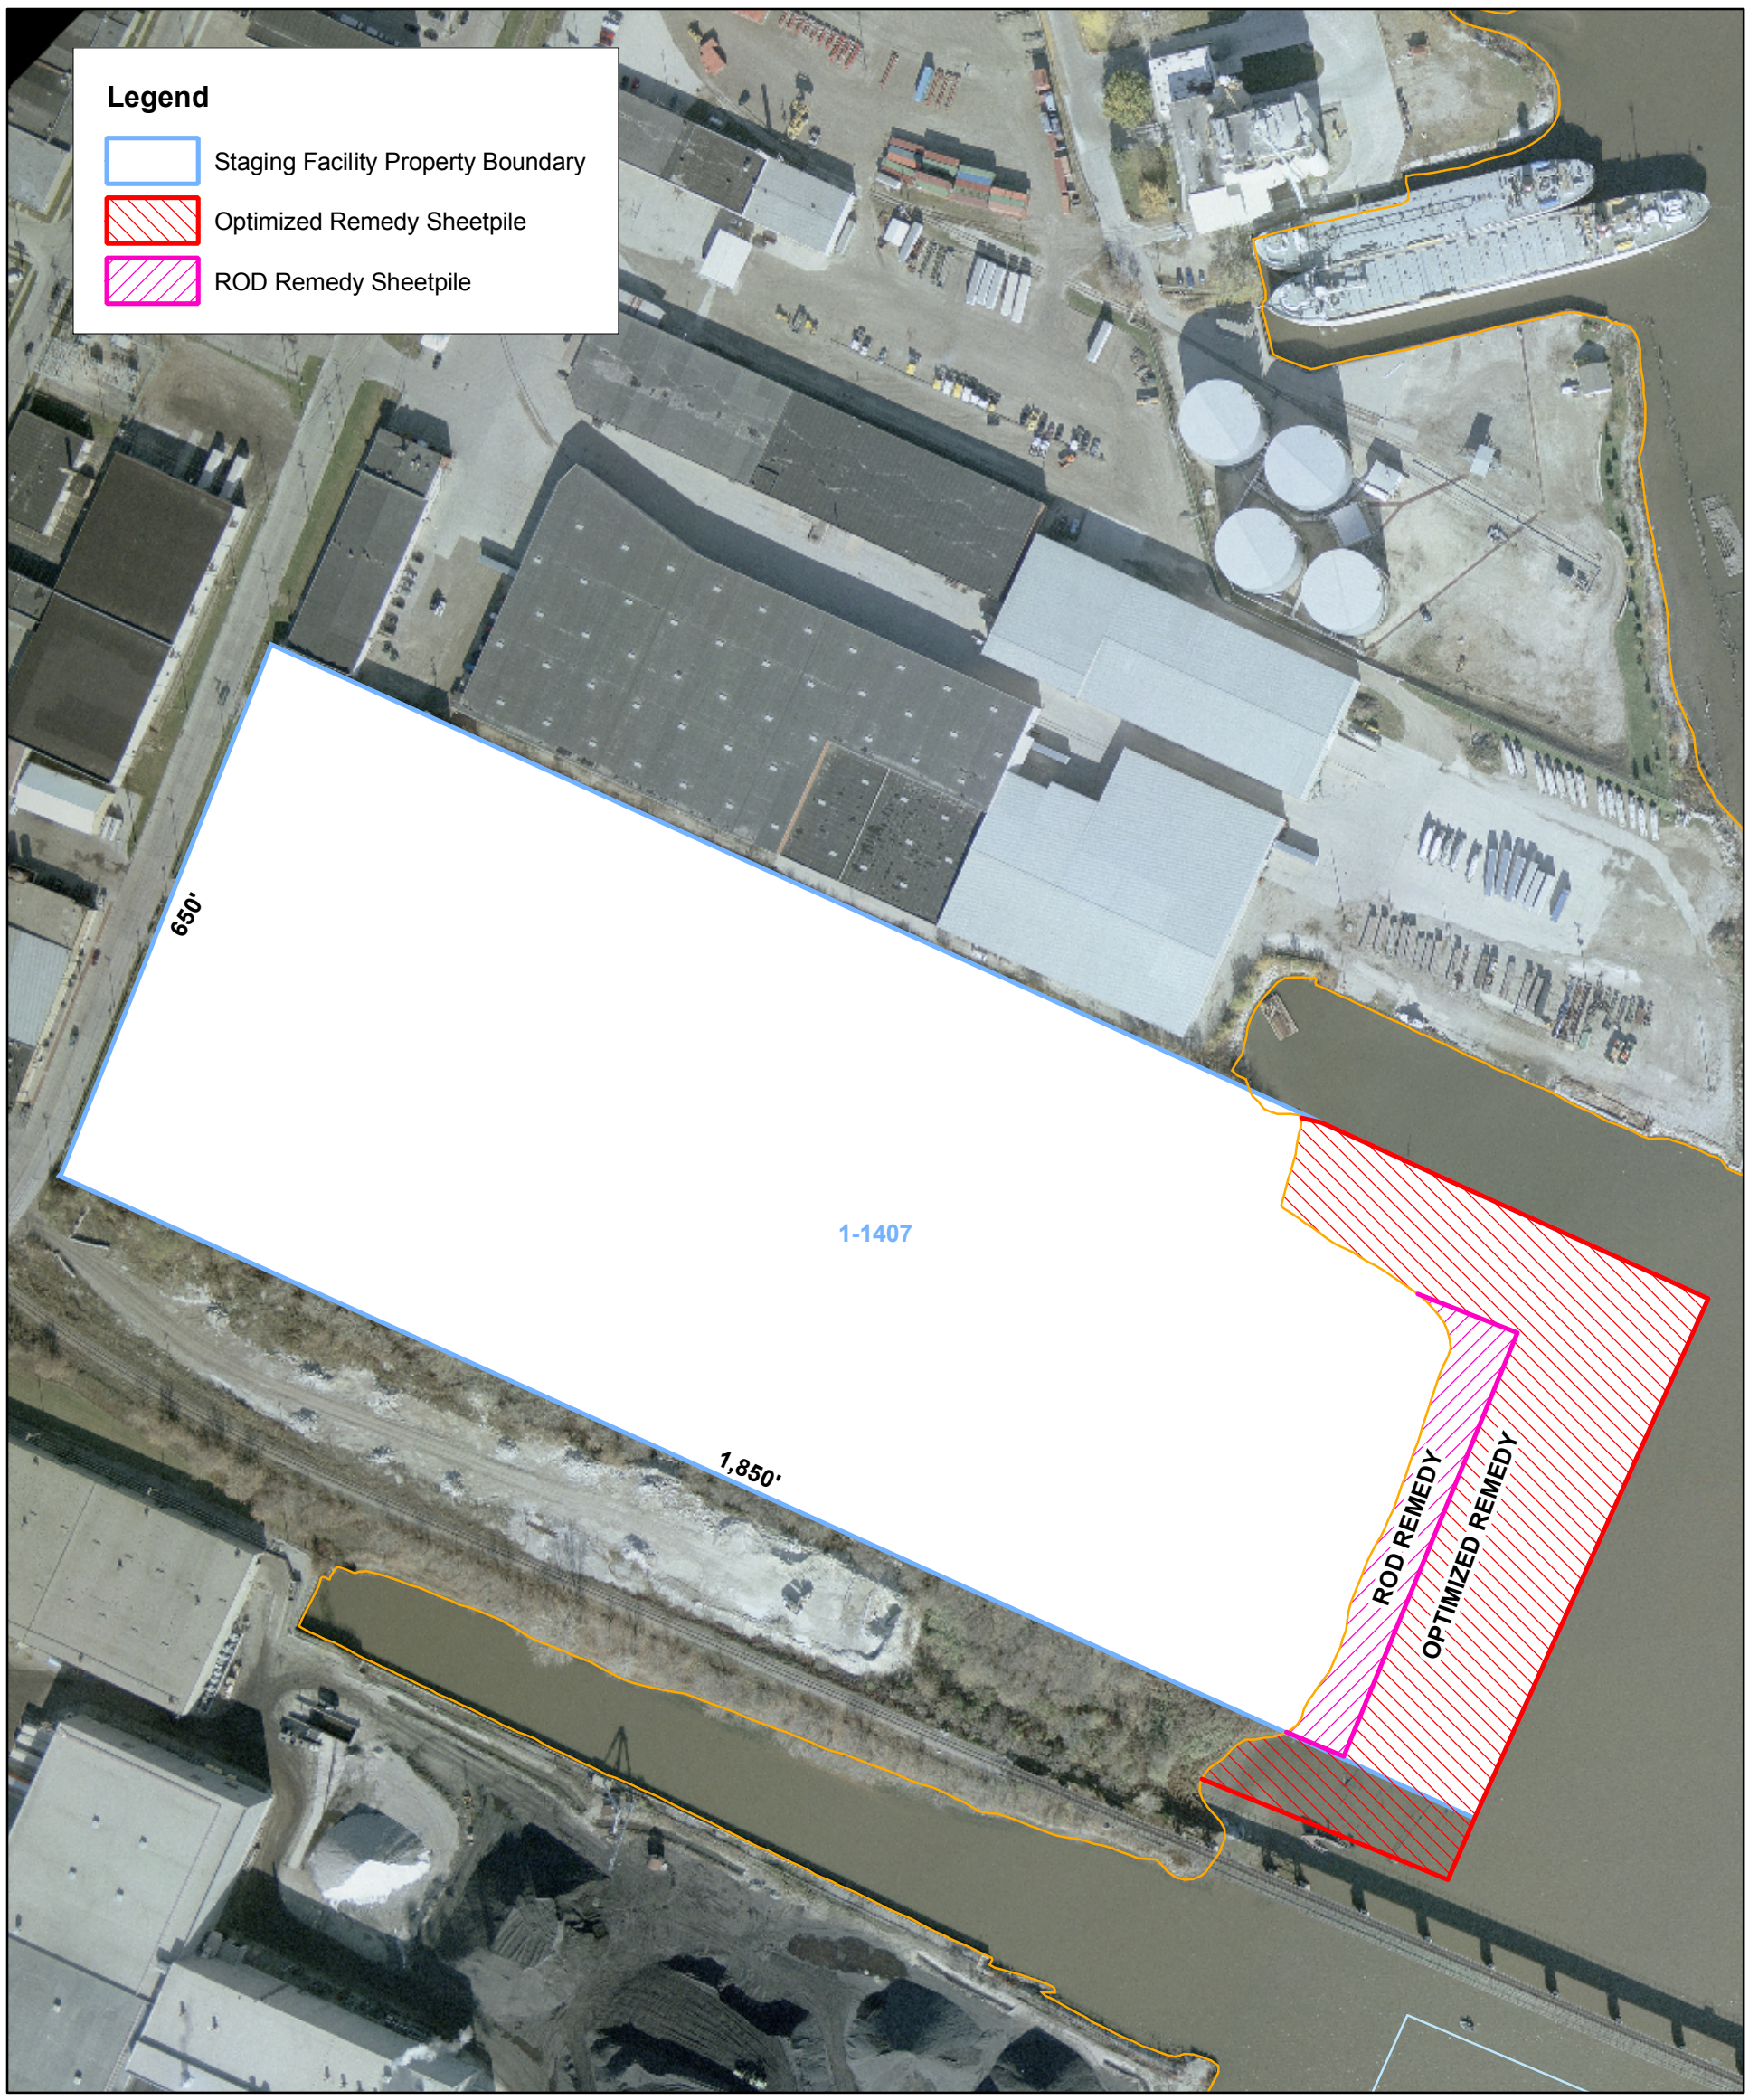

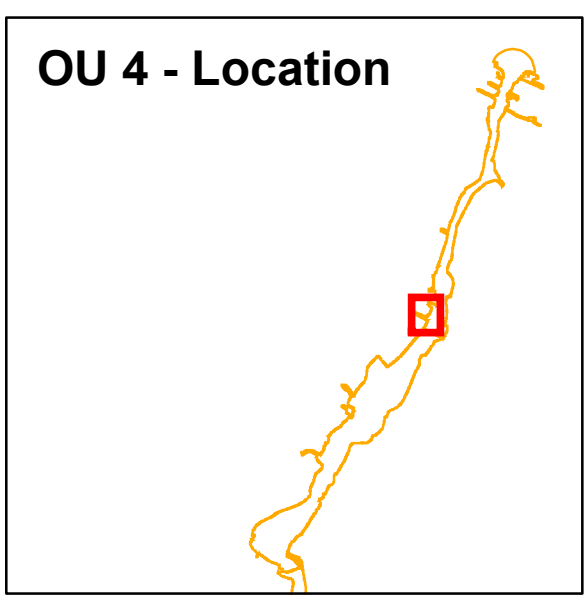

N

200 0 200 Feet

Figure 3-11
Staging Area Schematic Design

ANCHOR ENVIRONMENTAL, L.L.C.

Shaw®