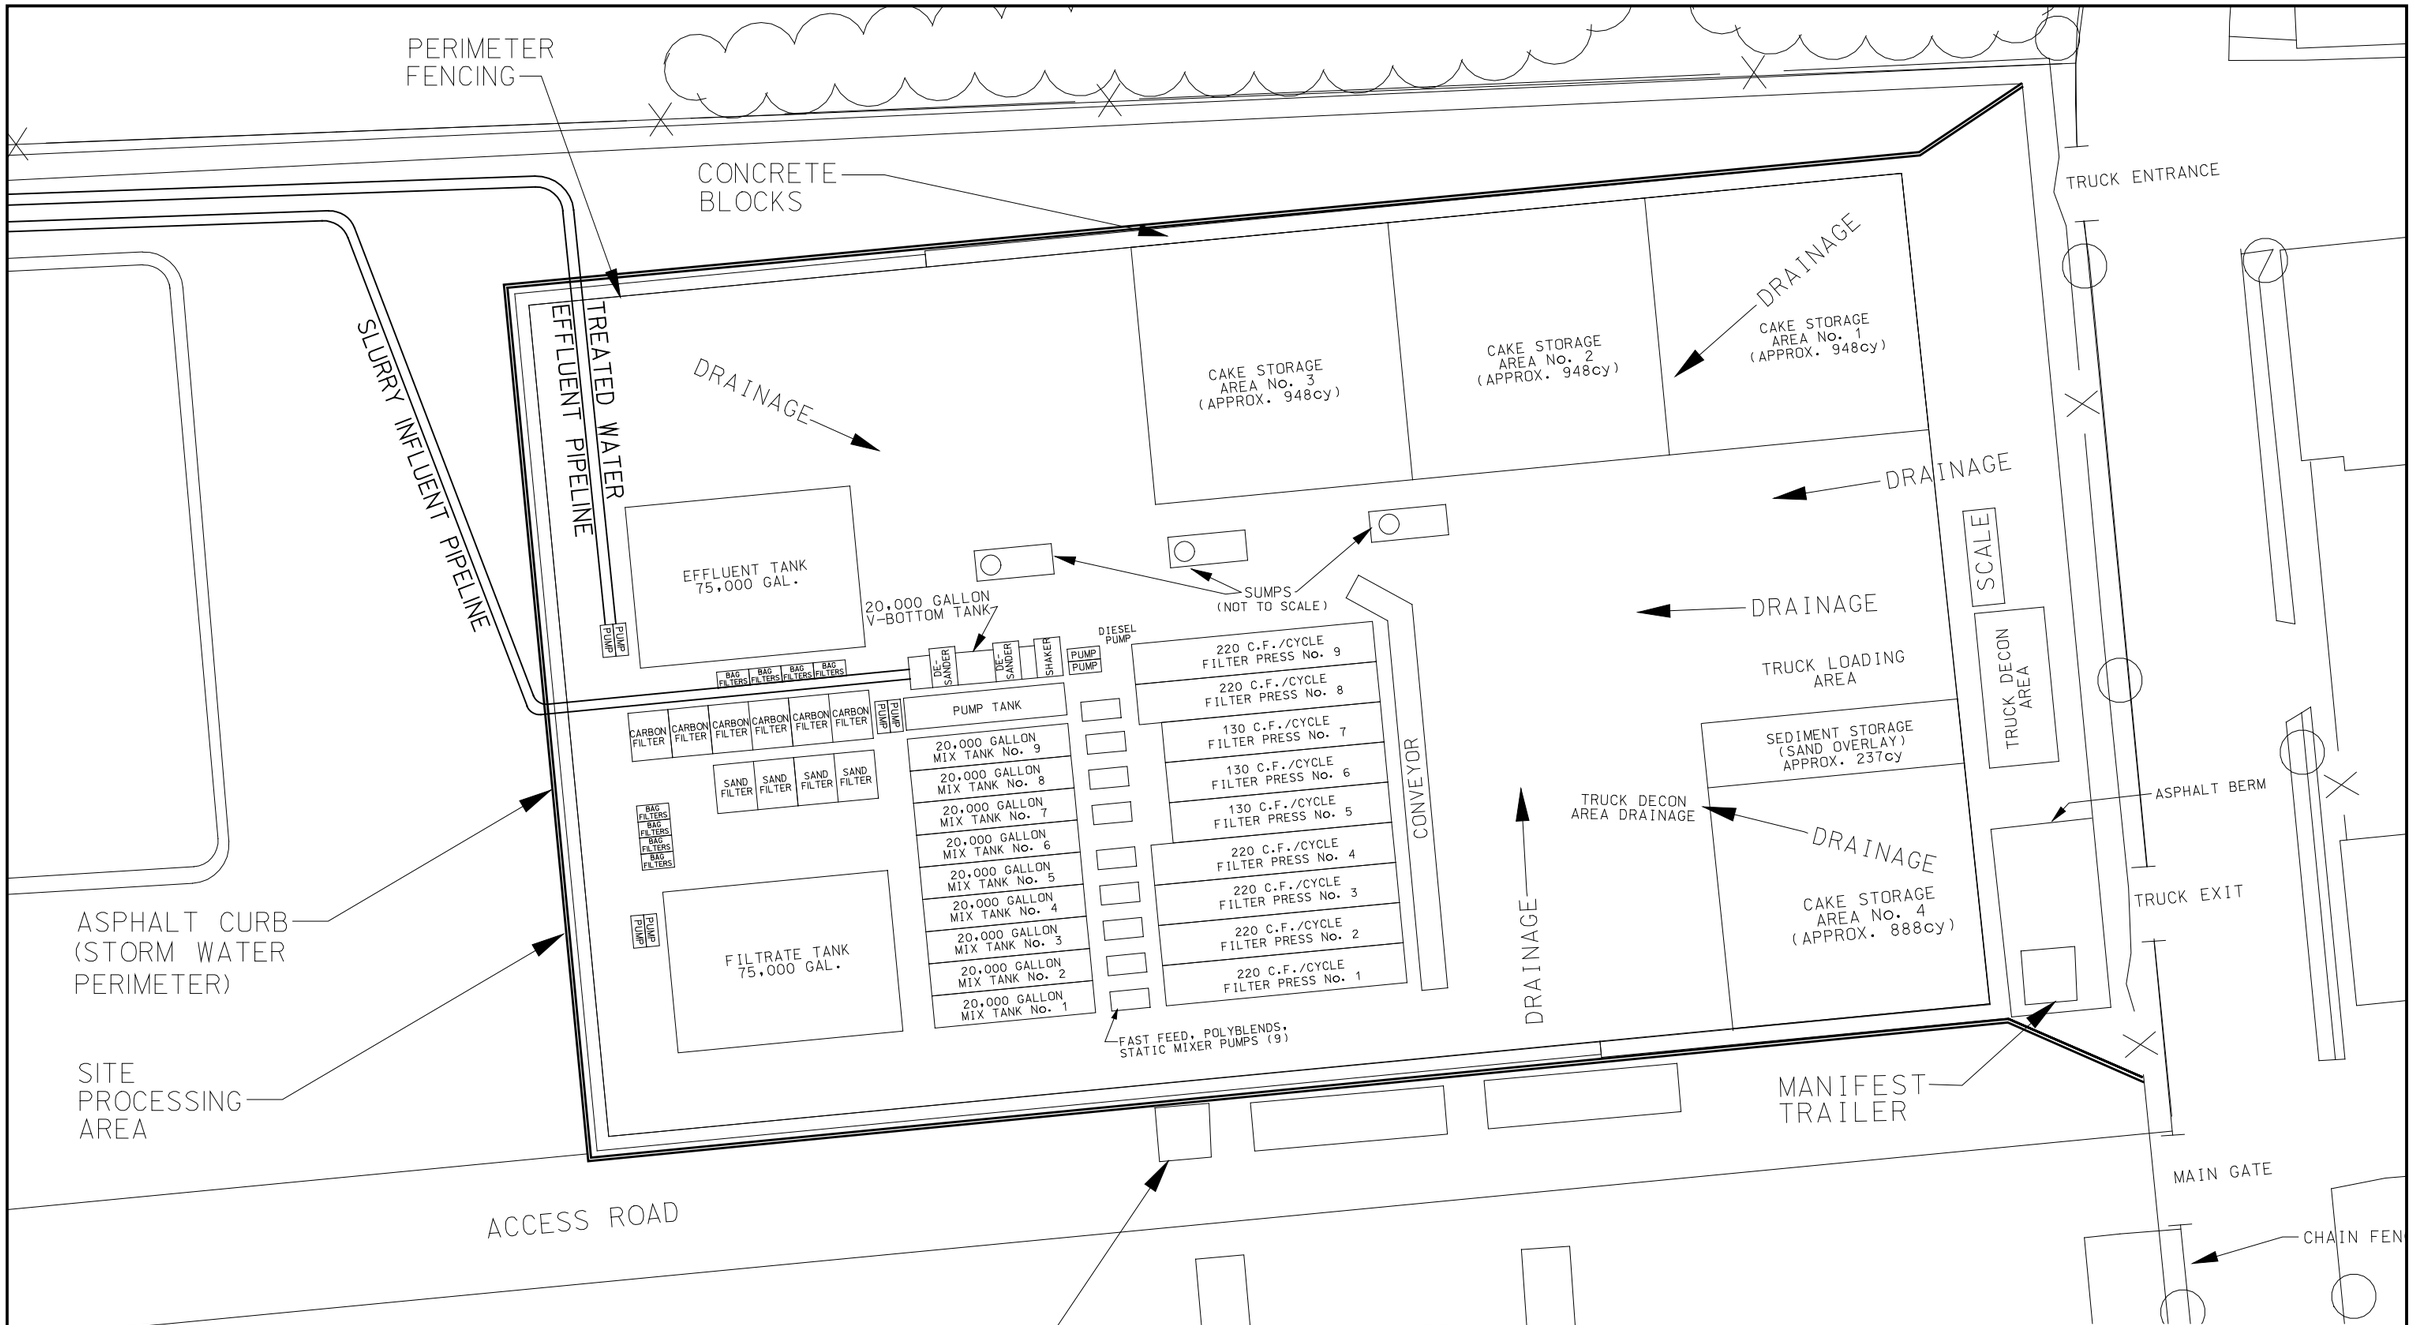

FORT JAMES 2000 SMU 56/57 PROJECT

FIGURE 5

DEWATERING OPERATION LAYOUT

Prepared By: Foth & Van Dyke consultants - engineers - scientists

Date: JANUARY, 2001

By: JRB2 | Scope: OOF011

L:\00f011\DOCUME~1\0f11f17.3d 02/05/2001 01:12:23 PM