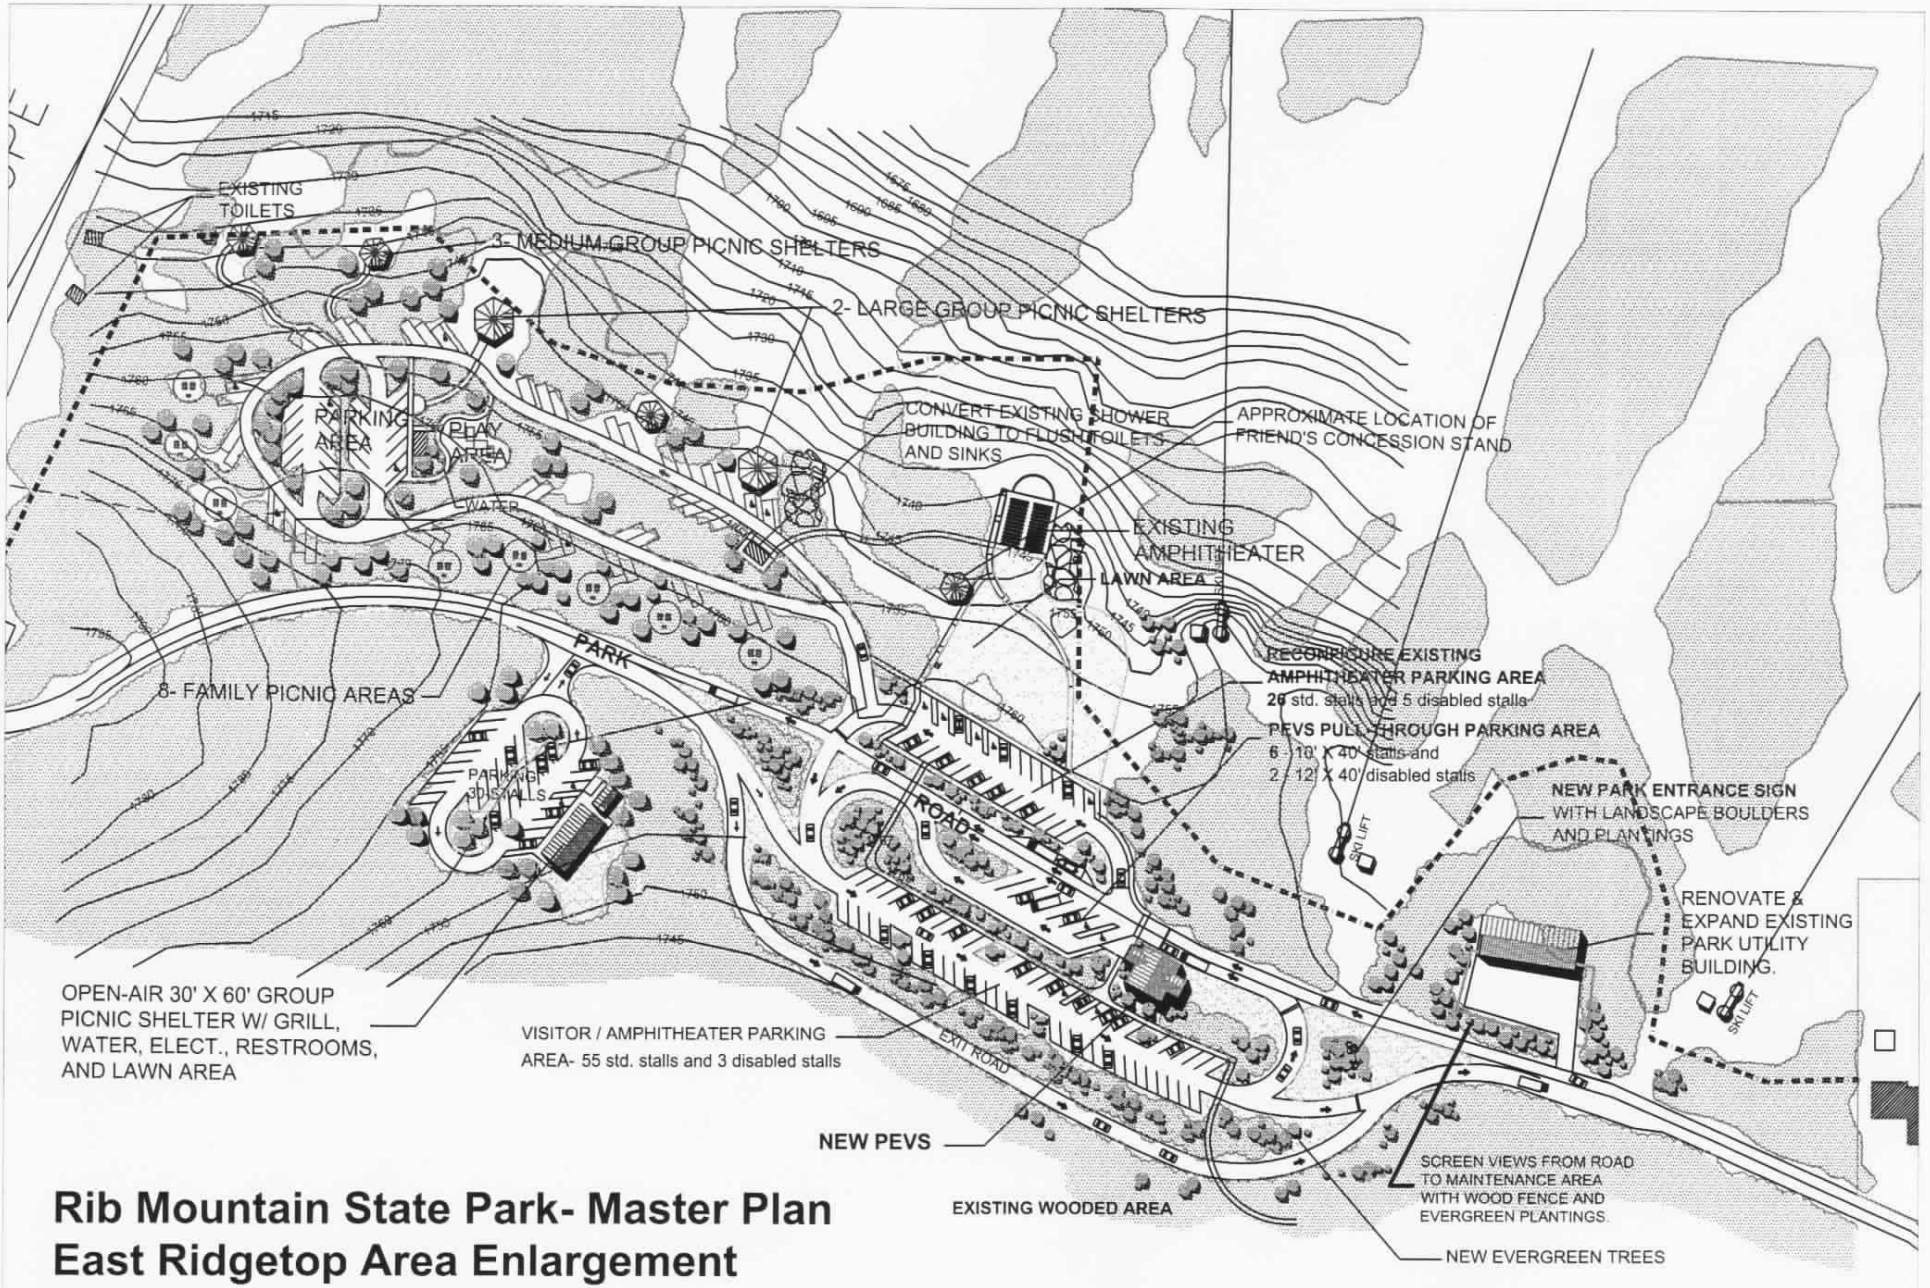

Rib Mountain State Park- Master Plan
East Ridgetop Area Enlargement
CONCEPTUAL SITE PLAN
Existing & Future Facilities / Site Improvements
MAP B