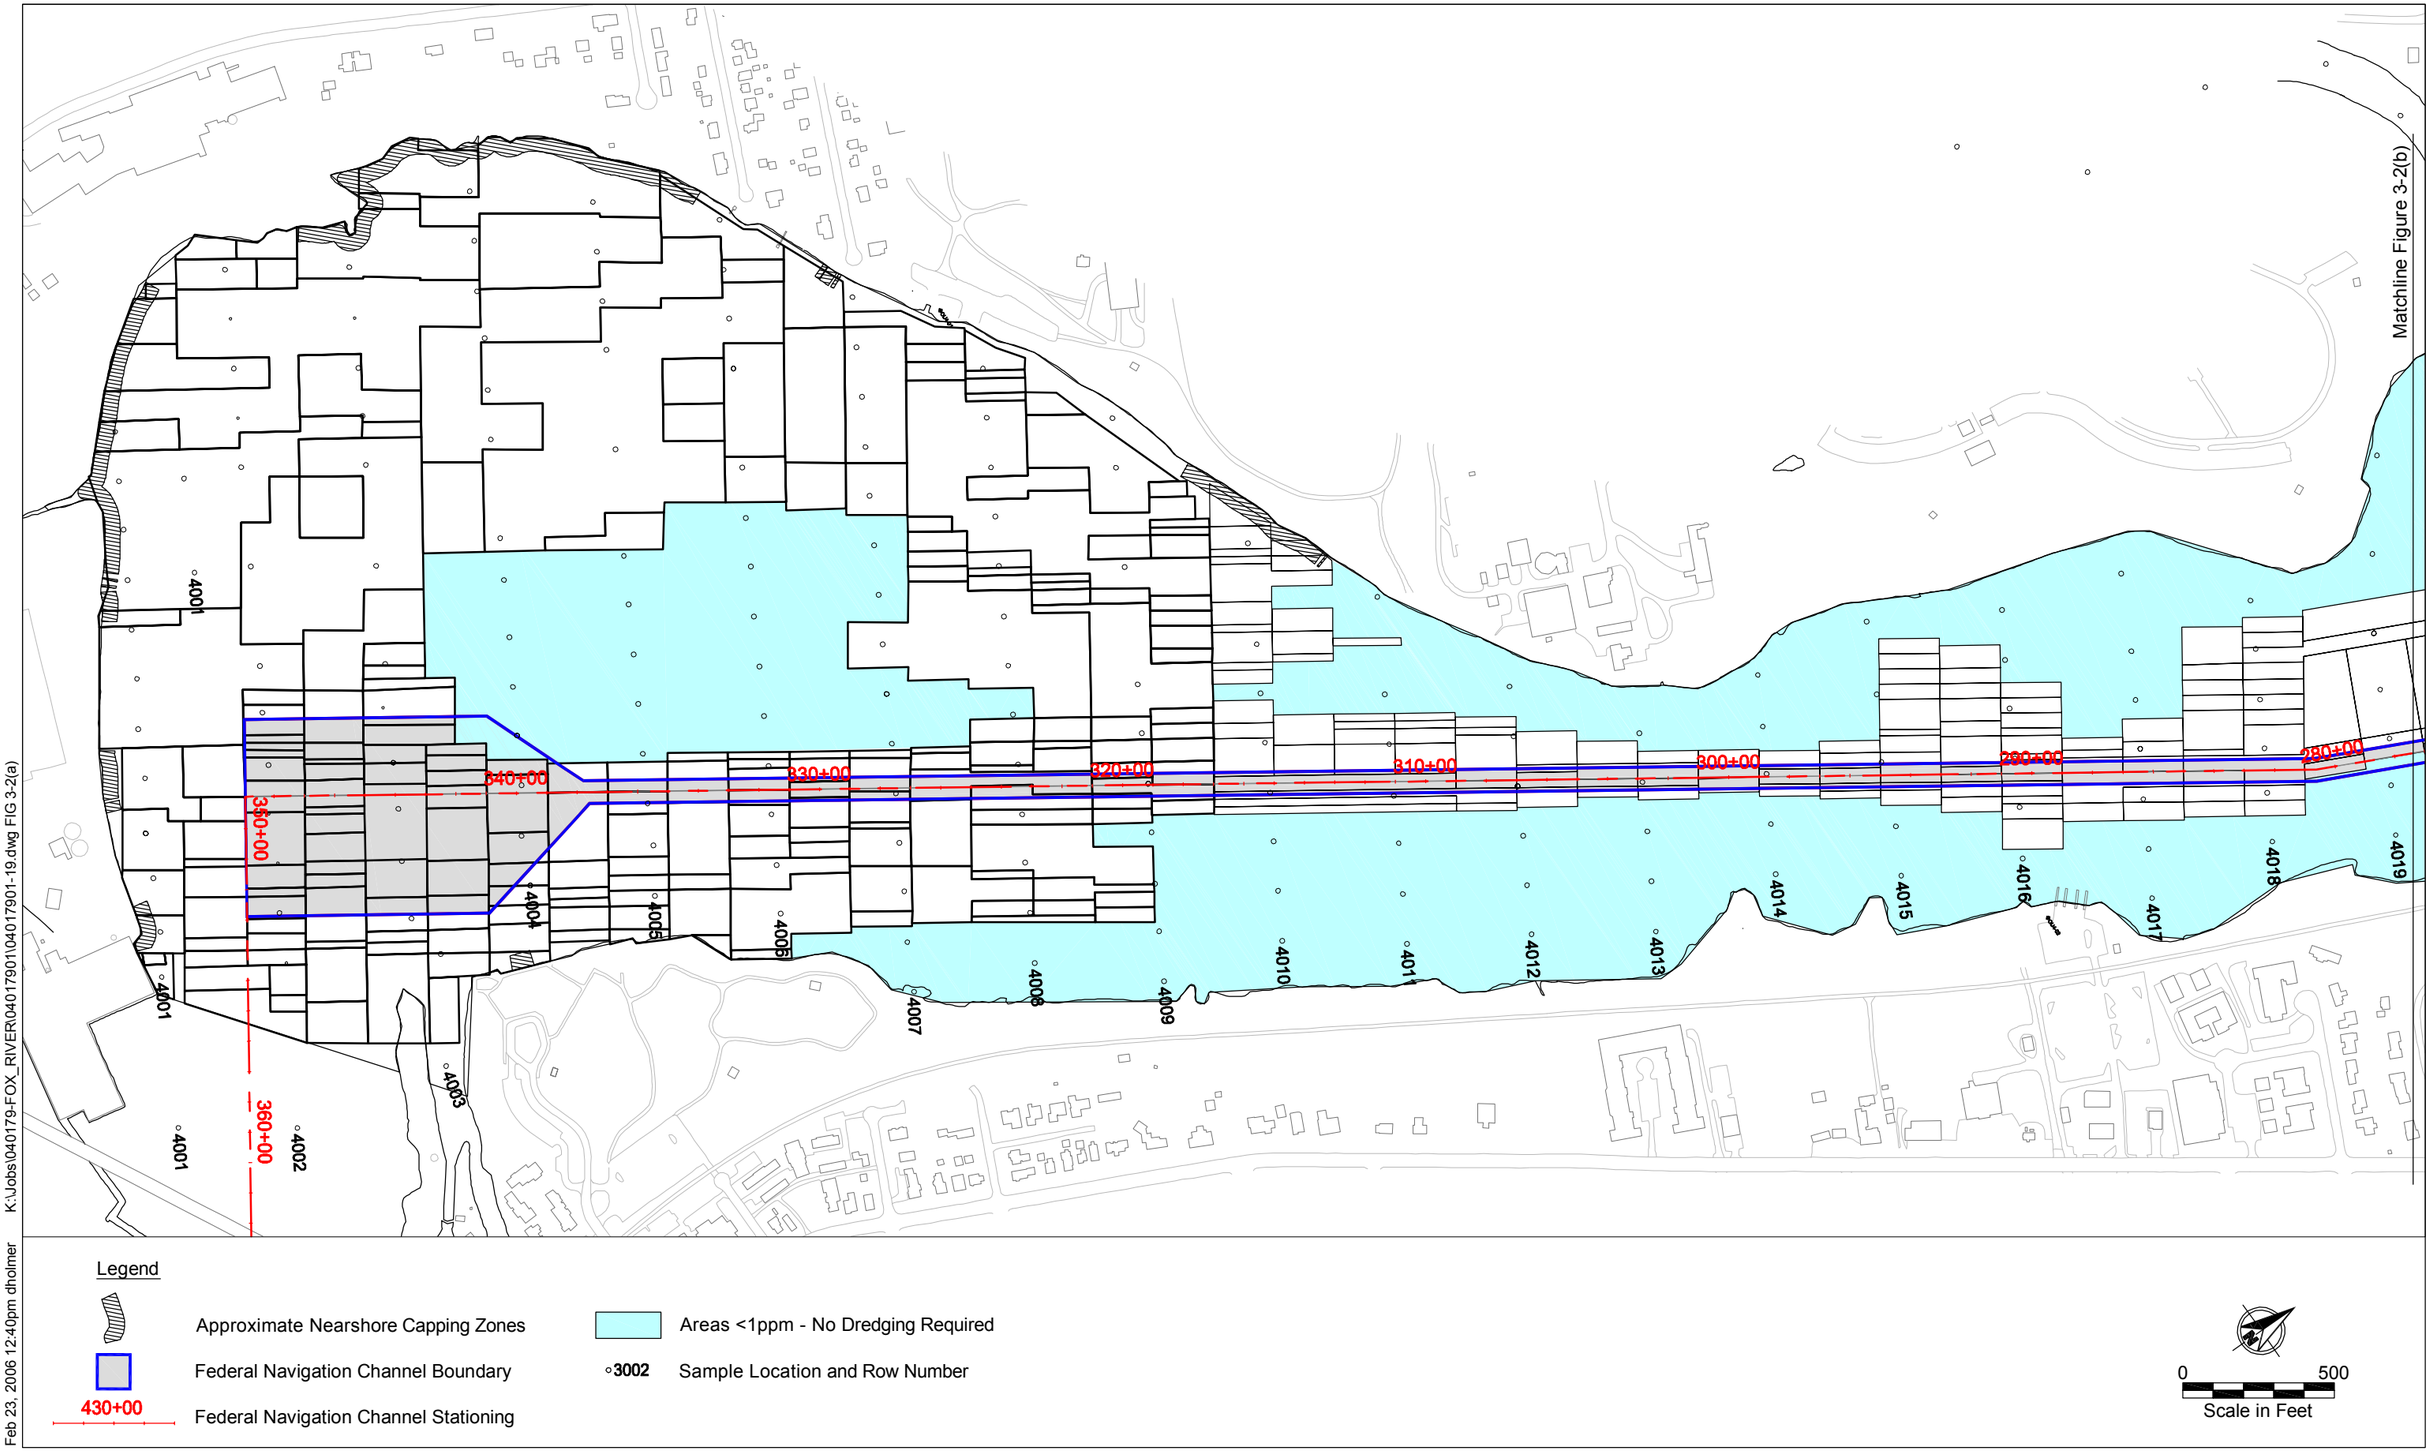

K:\Jobs\040179-FOX_RIVER\04017901\04017901-19.dwg FIG 3-2(a)

Feb 23, 2006 12:40pm dholmer

ANCHOR ENVIRONMENTAL, L.L.C.

Shaw

Figure 3-2(a)

ROD Remedy - Preliminary Dredge Plan (OU-4)

Lower Fox River